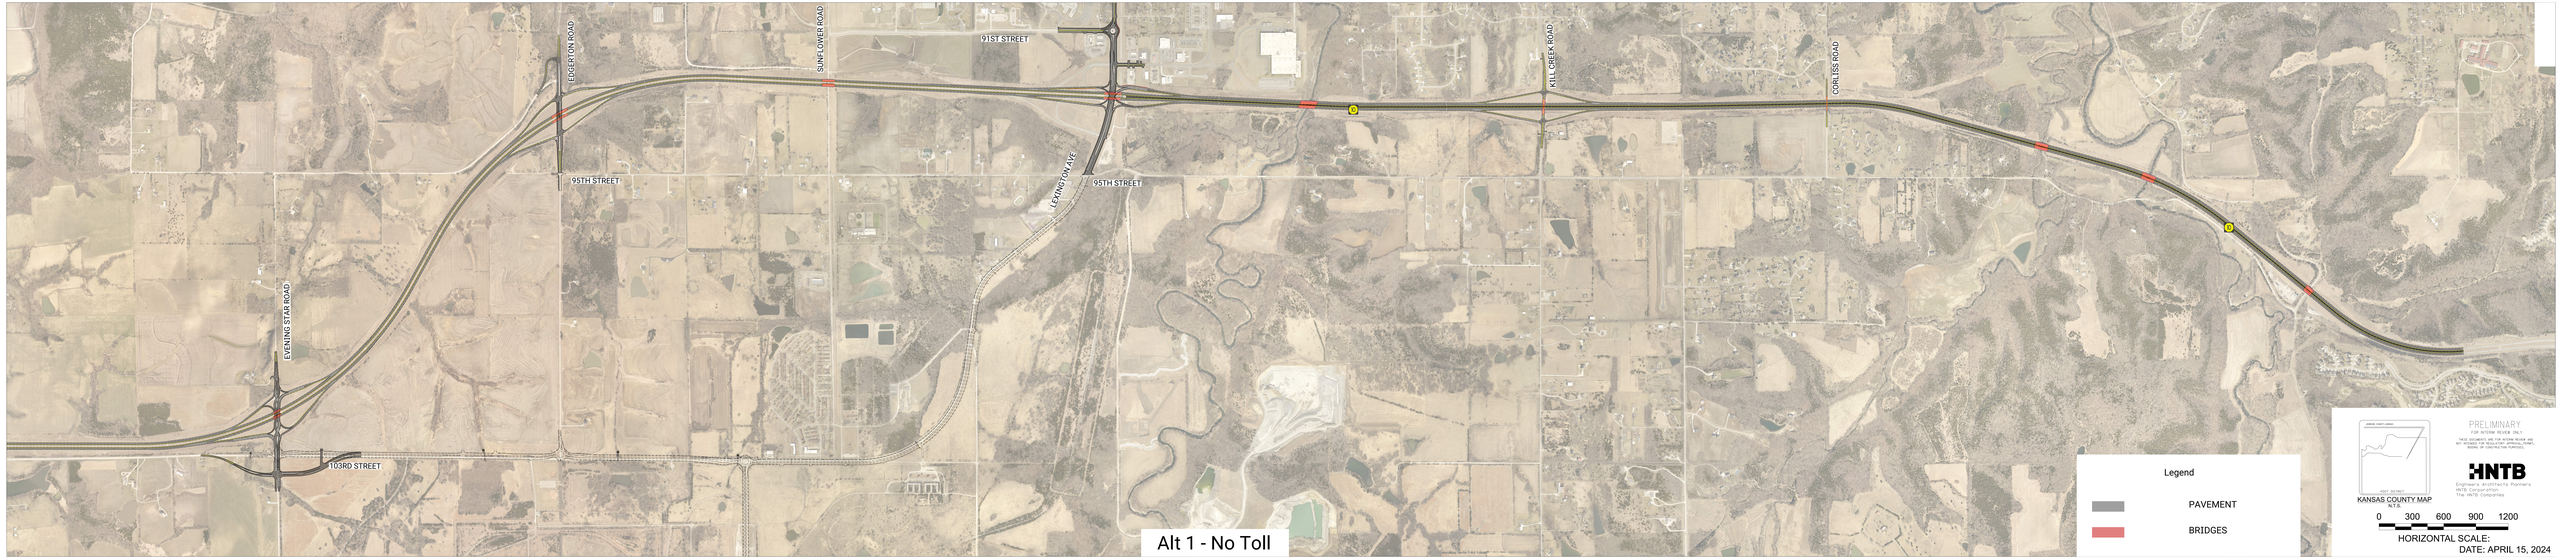
EDGERTON ROAD
SUNFLOWER ROAD
91ST STREET
KILL CREEK ROAD
CORLISS ROAD
95TH STREET
LEXINGTON AVE
95TH STREET
EVENING STAR ROAD
103RD STREET
Legend
PAVEMENT
BRIDGES
KANSAS COUNTY MAP
N.T.S.
0 300 600 900 1200
HORIZONTAL SCALE:
DATE: APRIL 15, 2024
PRELIMINARY
FOR REVIEW PURPOSES ONLY
HNTB
Engineers Architects Planners
HNTB Corporation
The HNTB Companies

Alt 1 - No Toll